



NAME: N:\PROJECTS\W0116- ERIE\W0116-22002 VISTA RIDGE\CAD\SHSHEET\1622-2-S-ESC.DWG
PLOT DATE: January 19, 2026 1:54 PM BY: JESSICA NOLE

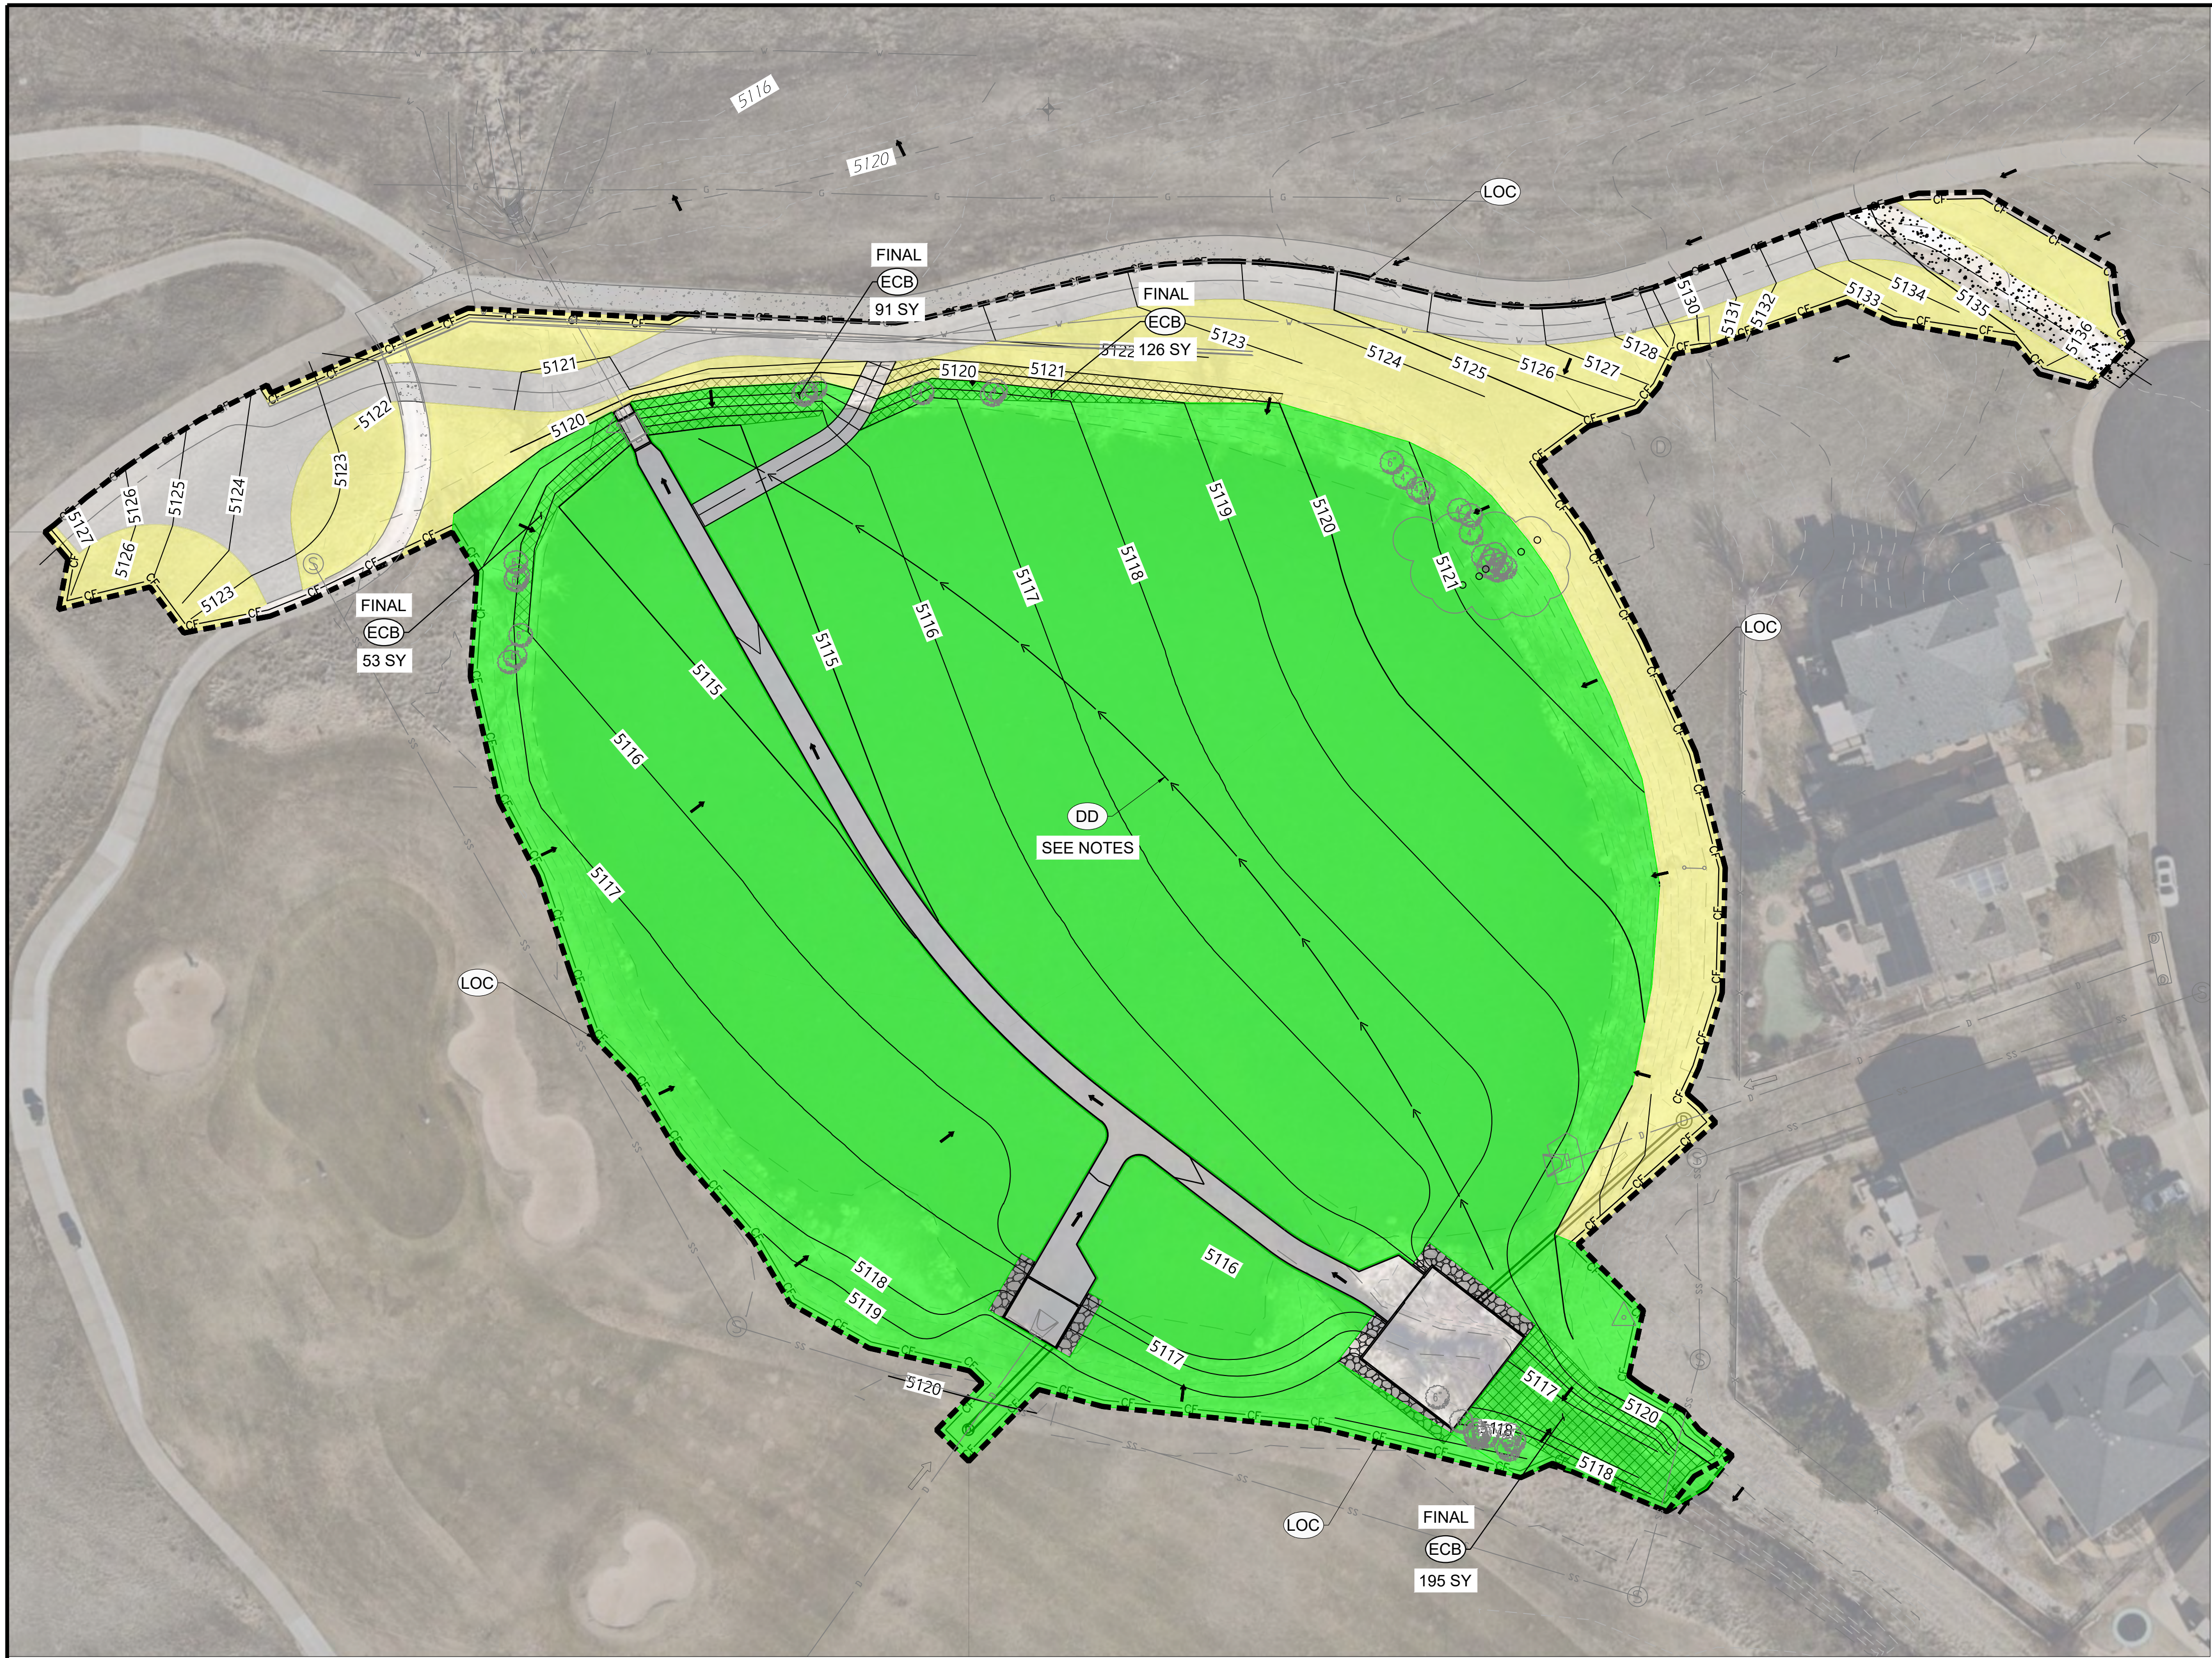

ISSUED FOR
CONSTRUCTION

DESIGNED	LVR	DRAWN	LVR	CHECKED	JHN	DATE	1/19/2026
RESPEC	720 S COLORADO BLVD	SUITE 410S	DENVER, CO 80246	PHONE (303) 757-3855			

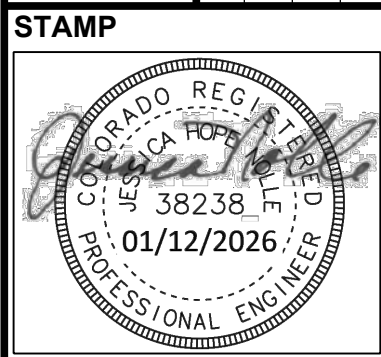

The Town of
ERIE
COLORADO
645 HOLBROOK ST.
ERIE, CO 80516
(303) 926-2870

ERIE VISTA RIDGE
POND IMPROVEMENTS

A20 FINAL EROSION
CONTROL PLAN

DRAWING NUMBER:

EC-6
SHEET 26

LEGEND

LIMITS OF CONSTRUCTION	(LOC)	---
EROSION CONTROL BLANKET, STRAW	(ECB)	XXXXXX
SEEDING & MULCHING:	(SM)	SM
SHORT GRASS PRAIRIE MIX		Yellow
MIXED GRASS PRAIRIE NATIVE MIX		Green

A20 FINAL EROSION CONTROL MEASURES:

- 0.10 AC OF EROSION CONTROL BLANKET - STRAW
- 2.45 AC OF CRIMP STRAW MULCH
- 0.47 AC OF SHORT GRASS PRAIRIE MIX
- 2.11 AC OF MIXED GRASS PRAIRIE NATIVE MIX

NOTES:

- ALL DISTURBED AREAS NOT RECEIVING AGGREGATE SURFACING, CONCRETE, OR EROSION CONTROL BLANKET SHALL RECEIVE CRIMPED STRAW MULCH.
- ALL SOIL AMENDMENTS SHALL BE INCORPORATED INTO 6" TOPSOIL IN ALL AREAS TO BE SEEDED IN ACCORDANCE WITH MANUFACTURERS' INSTRUCTIONS.
- SEED MIXES SHALL BE TOWN OF ERIE STANDARD SEED MIXES AS LISTED.

TABLE 1: SOIL AMENDMENTS SUMMARY

PRODUCT	RATE	LOCATION
MYCOAPPLY ENDO	BROADCAST - 50 LBS/ACRE	BOTH ZONES
BIOSOL FORTE	400 LBS/ACRE	NON-WETLANDS (ZONE B)
MENEFEE HUMATE	250 LBS/ACRE	NON-WETLANDS (ZONE B)

